BRENDA M. MOORE

MUSKEGON COUNTY DRAIN COMMISSIONER

STEPHANIE BARRETT, DEPUTY DRAIN COMMISSIONER

# ARTIBEY DRAIN DRAINAGE DISTRICT

PART OF SECTIONS 13 & 14 OF SULLIVAN TWP, T9N, R15W,
MUSKEGON COUNTY, MICHIGAN

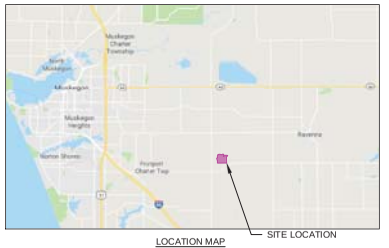


LOCATION MAP
NO SCALE

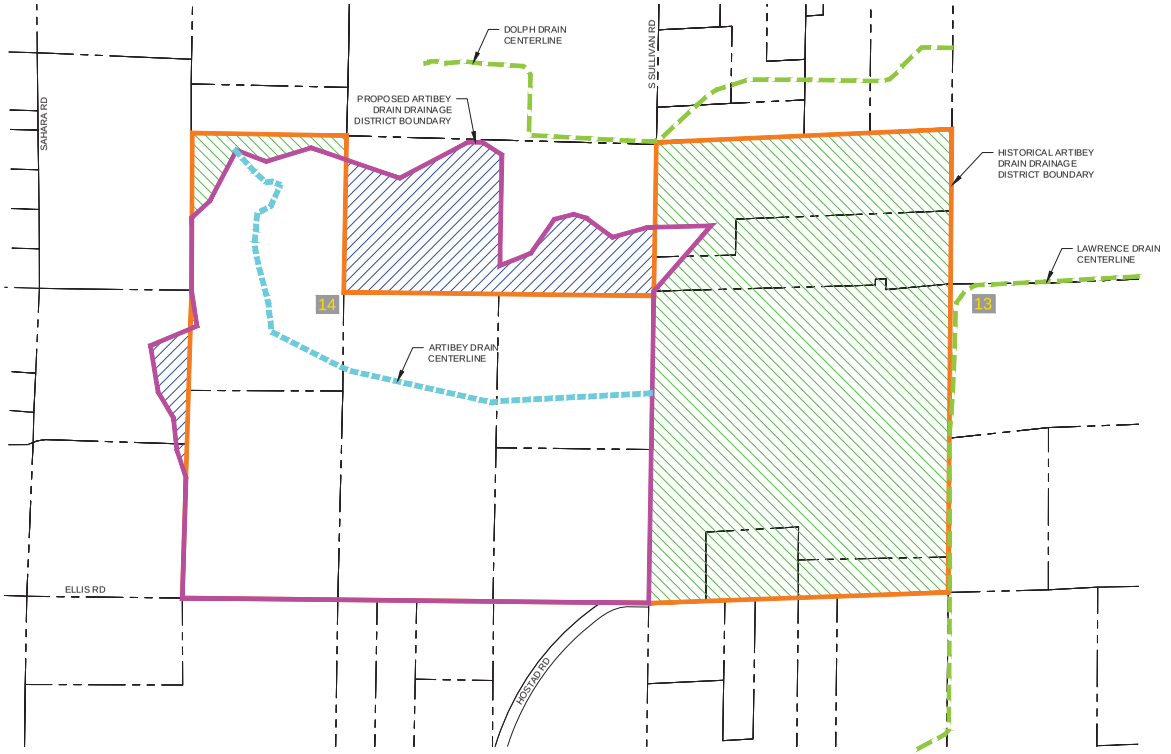


N

SCALE: 1"=500'

## LEGEND

- PROPOSED ARTIBEY DRAIN DRAINAGE DISTRICT BOUNDARY
- ARTIBEY DRAIN CENTERLINE
- OTHER COUNTY DRAINS
- OTHER WATERCOURSES
- PARCEL LINE
- 12 SECTION NUMBER
- SECTION CORNER
- HISTORICAL ARTIBEY DRAIN DRAINAGE DISTRICT BOUNDARY
- LANDS ADDED
- LANDS REMOVED

LANDS ADDED / REMOVED EXHIBIT

| NO | REVISIONS | BY | DATE |
|---|---|---|---|
| | | | |

Drawn By: NAA
Date: 3/15/19
Approved By:
Date:


4080 Grand Oak Drive Suite A109
Lansing, MI 48911
517.2881.1100

16930 Robbins Road Suite 105
Grand Haven, MI 49417
616.743.7070

engdol.com

Eng TM Engineering & Surveying


BRENDA M. MOORE
MUSKEGON COUNTY DRAIN COMMISSIONER
STEPHANIE BARRETT, DEPUTY DRAIN COMMISSIONER

ARTIBEY DRAIN DRAINAGE DISTRICT
PART OF SECTIONS 13 & 14 OF SULLIVAN TWP, T9N, R15W,
MUSKEGON COUNTY, MICHIGAN

PROJECT NO.
18014

SHEET NO.
1 OF 1