TURTLE DRAIN DRAINAGE DISTRICT

SECTIONS 2-3, 10-15 & 24
T10N R13W
CASNOVIA TOWNSHIP, MUSKEGON COUNTY

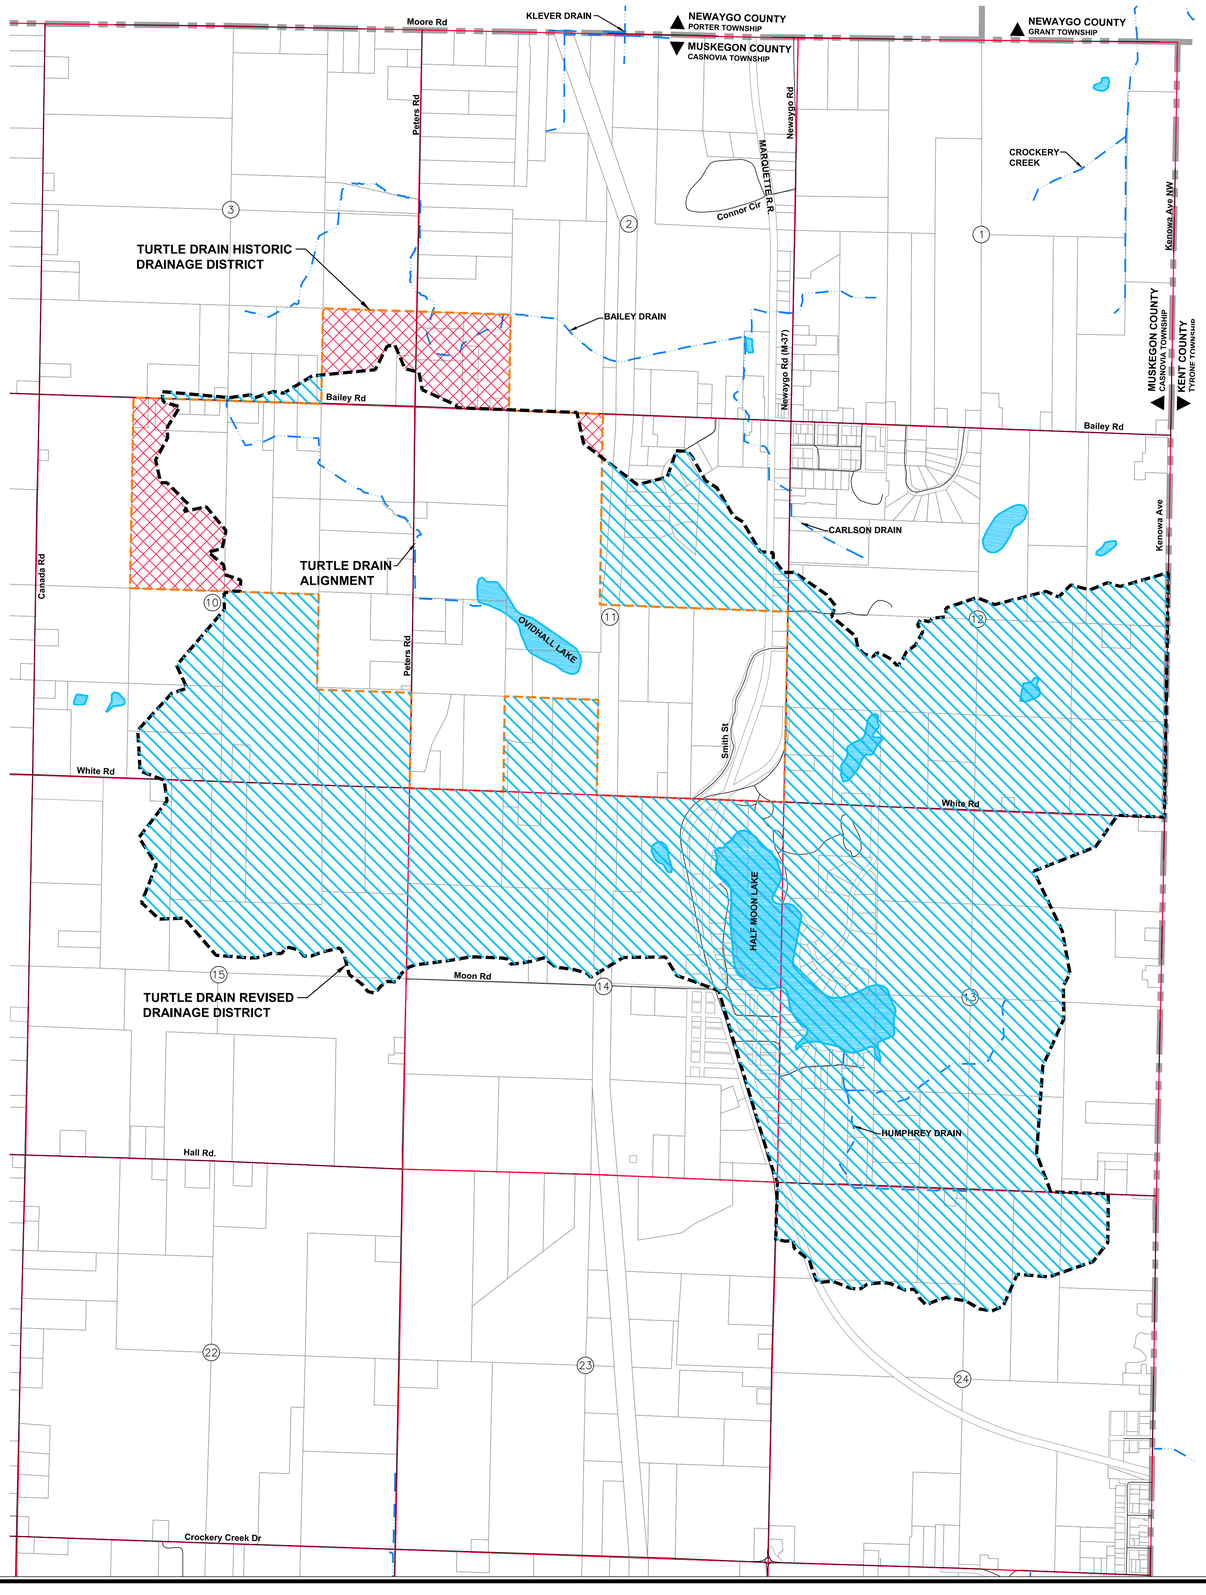

DRAIN INFORMATION:

HISTORIC DISTRICT:	802.41 ACRES
REVISED DISTRICT:	2,460.43 ACRES
LANDS ADDED:	1,774.43 ACRES
LANDS REMOVED:	116.41 ACRES

DRAIN LENGTH

TURTLE DRAIN	1.12 MILES

LEGEND

- LANDS REMOVED
- LANDS ADDED
- DRAIN ALIGNMENT
- HISTORIC DRAINAGE DISTRICT BOUNDARY
- REVISED DRAINAGE DISTRICT BOUNDARY
- PARCEL LINES
- SECTION LINES
- COUNTY LINE
- TOWNSHIP LINE
- (#) SECTION NUMBERS

NORTH

0 1000 2000
Horizontal Scale in Feet

LANDS ADDED/REMOVED MAP
EXHIBIT B-1

LRE ENGINEERS & SURVEYORS
3800 W. River Dr. Ste. A
Comstock Park MI 49321
ph. 616.301.7888
fax. 616.784.0737
www.LREmi.com

PROJECT#: 17-085.18
DRAWN BY: NDJ
DATE: 3/2019
QAQC: AWS

Jul 22, 2019 - 12:50pm H:\Projects\17-085.18 Turtle Drain\GIS\Dwg\Exhibit B-1 and B-2 - Turtle.dwg, 8511x11 (ANSI C)