RUDDIMAN CREEK DRAIN DRAINAGE DISTRICT

SECTION 36, T10N R17W
SECTIONS 28-33, T10N R16W
SECTION 1, T09N R17W
SECTION 6, T09N R16W
CITIES OF MUSKEGON, MUSKEGON HEIGHTS, ROOSEVELT PARK & NORTON SHORES
MUSKEGON COUNTY, MICHIGAN

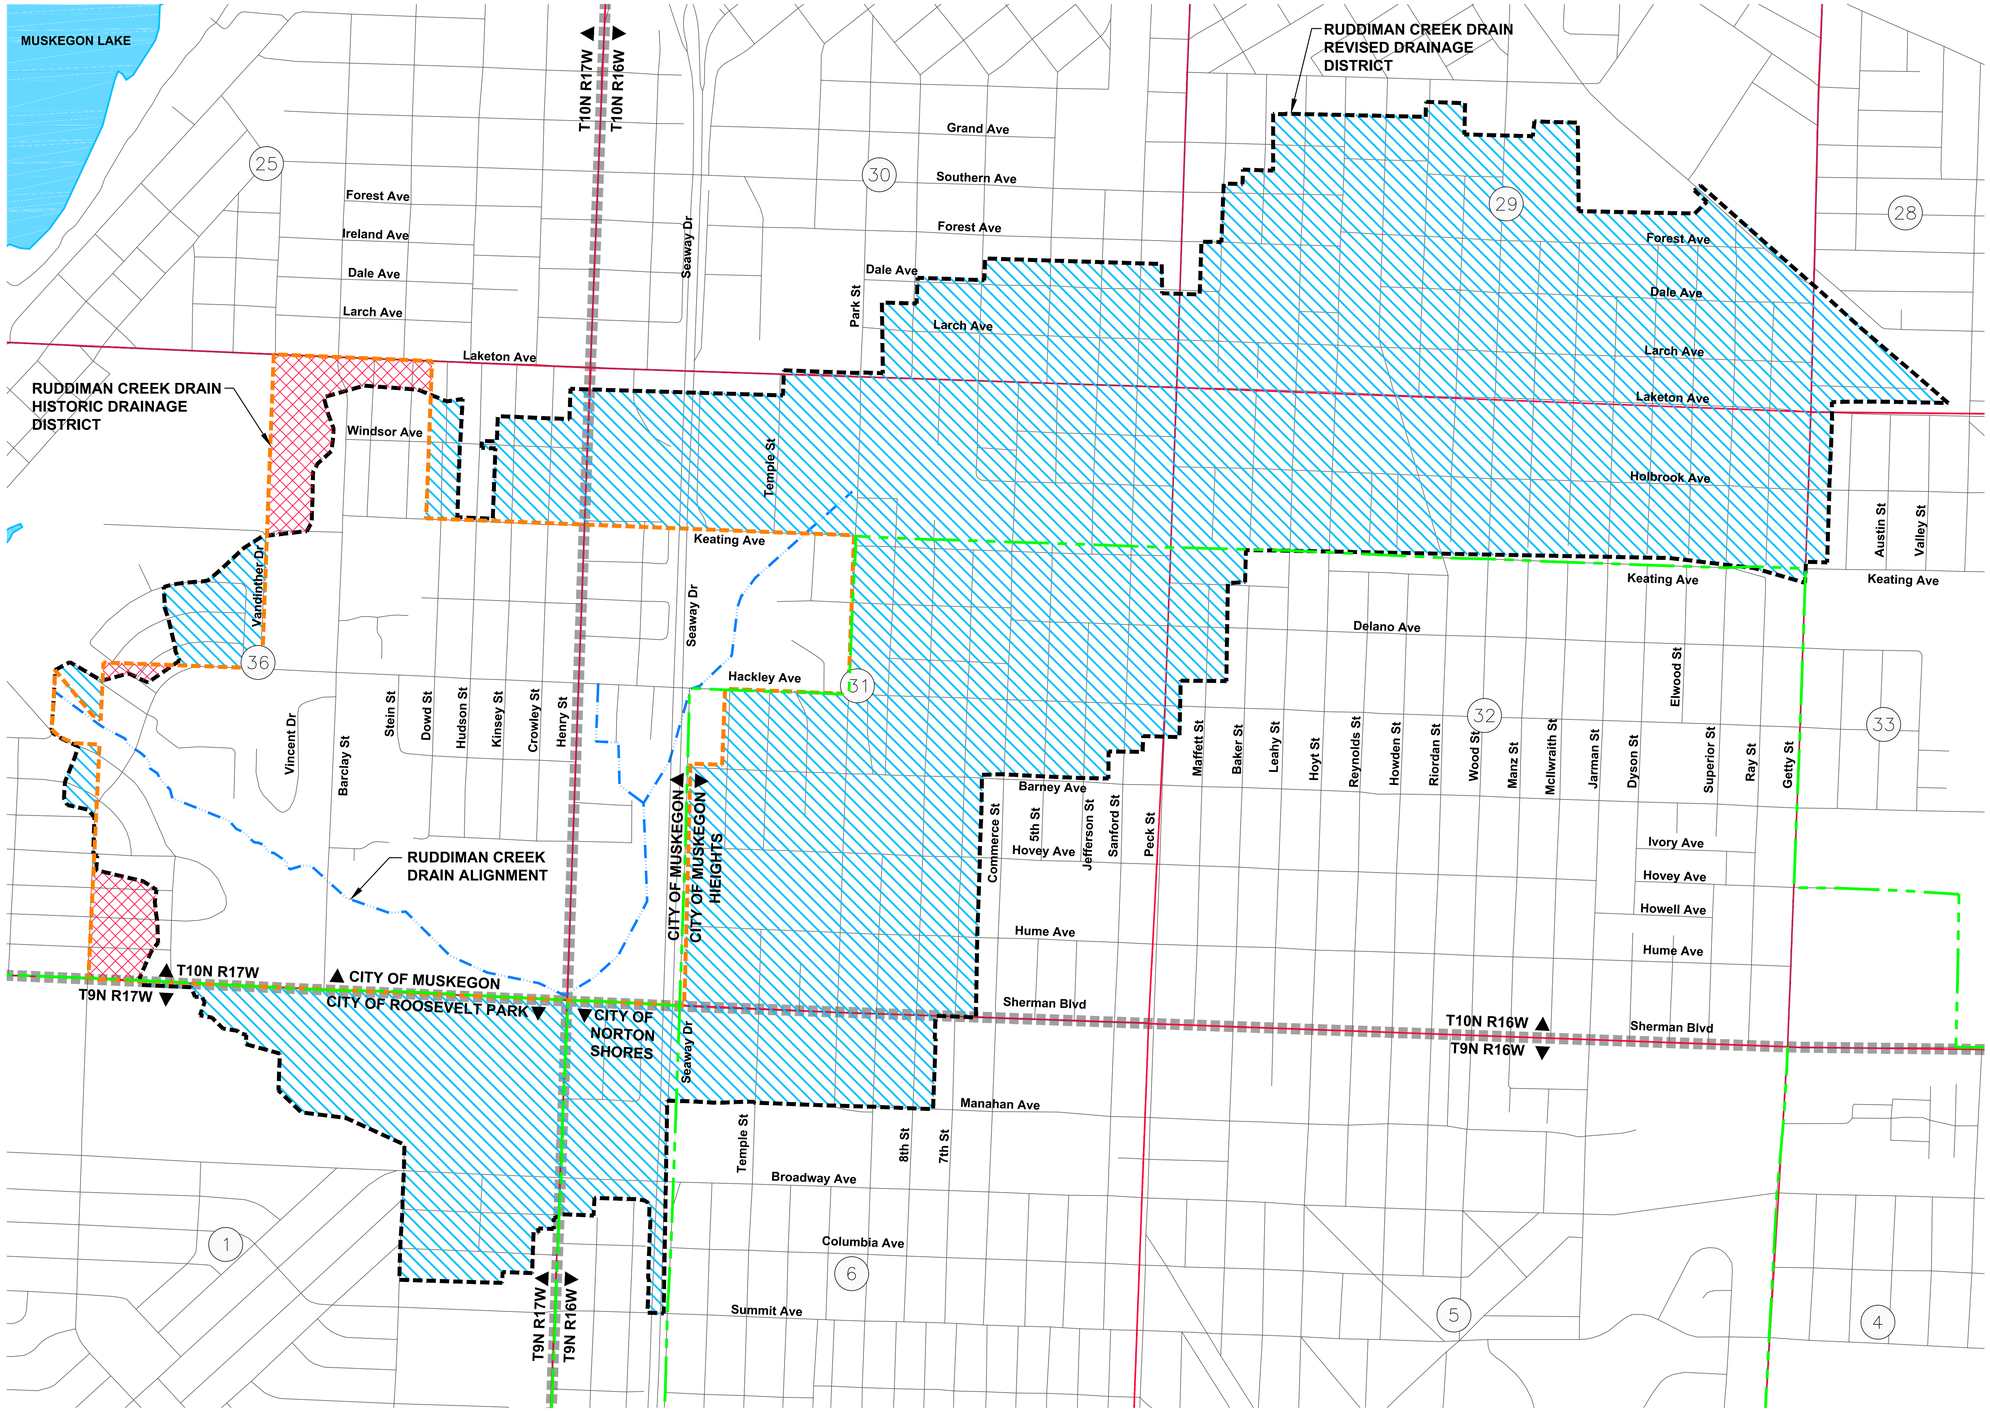

DRAIN INFORMATION:

HISTORIC DISTRICT:	501.24 ACRES
REVISED DISTRICT:	1,562.78 ACRES
LANDS ADDED:	1,093.47 ACRES
LANDS REMOVED:	31.93 ACRES

DRAIN LENGTH

RUDDIMAN CREEK DRAIN	2.21 MILES

LEGEND

- LANDS REMOVED
- LANDS ADDED
- DRAIN ALIGNMENT
- HISTORIC DRAINAGE DISTRICT BOUNDARY
- REVISED DRAINAGE DISTRICT BOUNDARY
- CITY LIMITS
- SECTION LINES
- COUNTY LINE
- TOWNSHIP LINE
- # SECTION NUMBERS

NORTH

0 600 1200
Horizontal Scale in Feet

LANDS ADDED/REMOVED MAP
EXHIBIT B-1

LRE ENGINEERS & SURVEYORS
3800 W. River Dr. Ste. A
Comstock Park MI 49321
ph. 616.301.7888
fax. 616.784.0737
www.LREmi.com

PROJECT#: 17-089
DRAWN BY: NDJ
DATE: 4/2019
QAQC: AWS