BRENDA M. MOORE

MUSKEGON COUNTY DRAIN COMMISSIONER

STEPHANIE BARRETT, DEPUTY DRAIN COMMISSIONER

WASHBURN DRAIN DRAINAGE DISTRICT

PART OF SECTIONS 18 & 19 OF RAVENNA TWP, T9N, R14W, AND PART OF SECTION 24
OF SULLIVAN TWP, T9N, R15W, MUSKEGON COUNTY, MICHIGAN

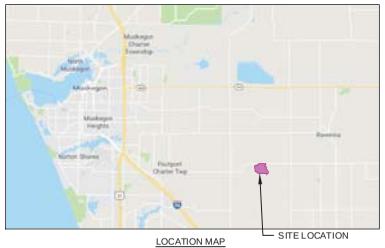

LOCATION MAP
NO SCALE

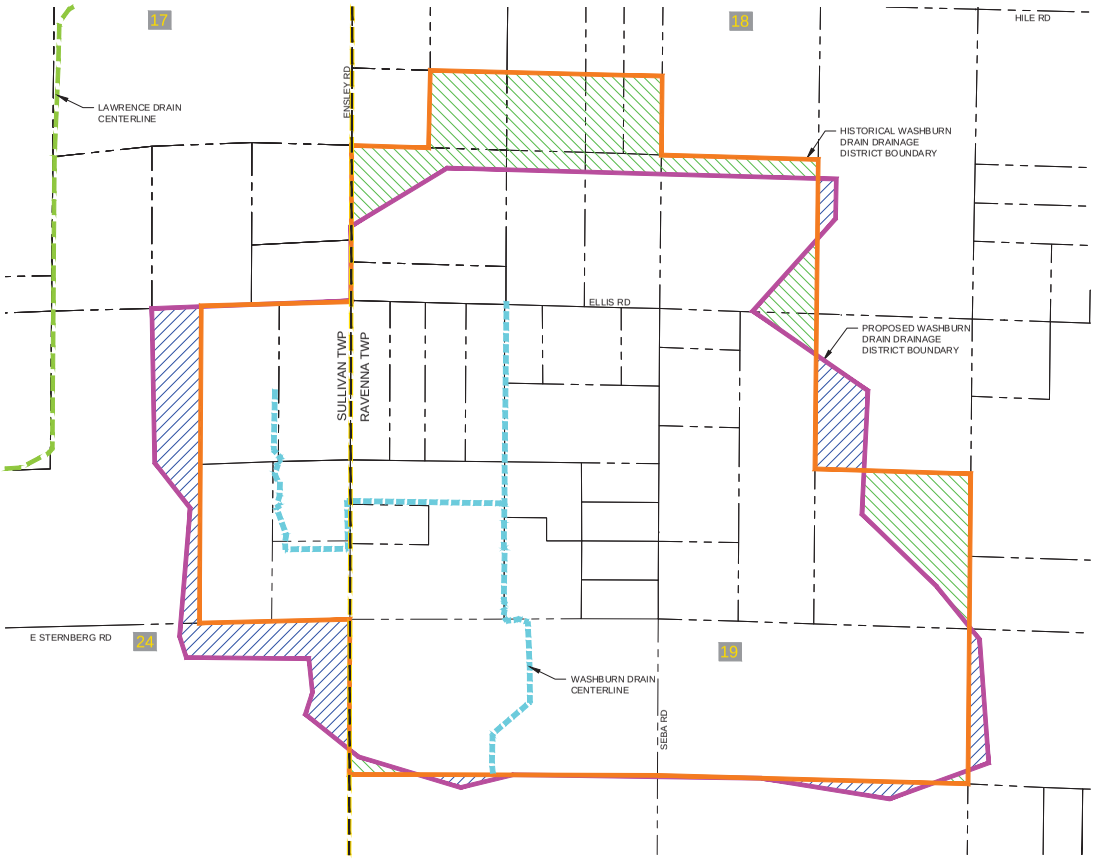

N

SCALE: 1"=500'

LEGEND

- PROPOSED WASHBURN DRAIN DRAINAGE DISTRICT BOUNDARY
- WASHBURN DRAIN CENTERLINE
- OTHER COUNTY DRAINS
- OTHER WATERCOURSES
- MUNICIPAL BOUNDARIES
- PARCEL LINE
- 12 SECTION NUMBER
- SECTION CORNER
- HISTORICAL WASHBURN DRAIN DRAINAGE DISTRICT BOUNDARY
- LANDS ADDED
- LANDS REMOVED

LANDS ADDED / REMOVED EXHIBIT

NO	REVISIONS	BY	DATE

Drawn By: NAA
Date: 2/18/19
Approved By:
Date:

4080 Grand Oak Drive Suite A109
Lansing, MI 48911
517.2881.1100

16930 Robbins Road Suite 105
Grand Haven, MI 49417
616.743.7070

engdot.com

Eng TM Engineering & Surveying

BRENDA M. MOORE
MUSKEGON COUNTY DRAIN COMMISSIONER
STEPHANIE BARRETT, DEPUTY DRAIN COMMISSIONER

WASHBURN DRAIN DRAINAGE DISTRICT
PART OF SECTIONS 18 & 19 OF RAVENNA TWP, T9N, R14W, AND PART OF SECTION 24
OF SULLIVAN TWP, T9N, R15W, MUSKEGON COUNTY, MICHIGAN

PROJECT NO.
18014

SHEET NO.
1 OF 1